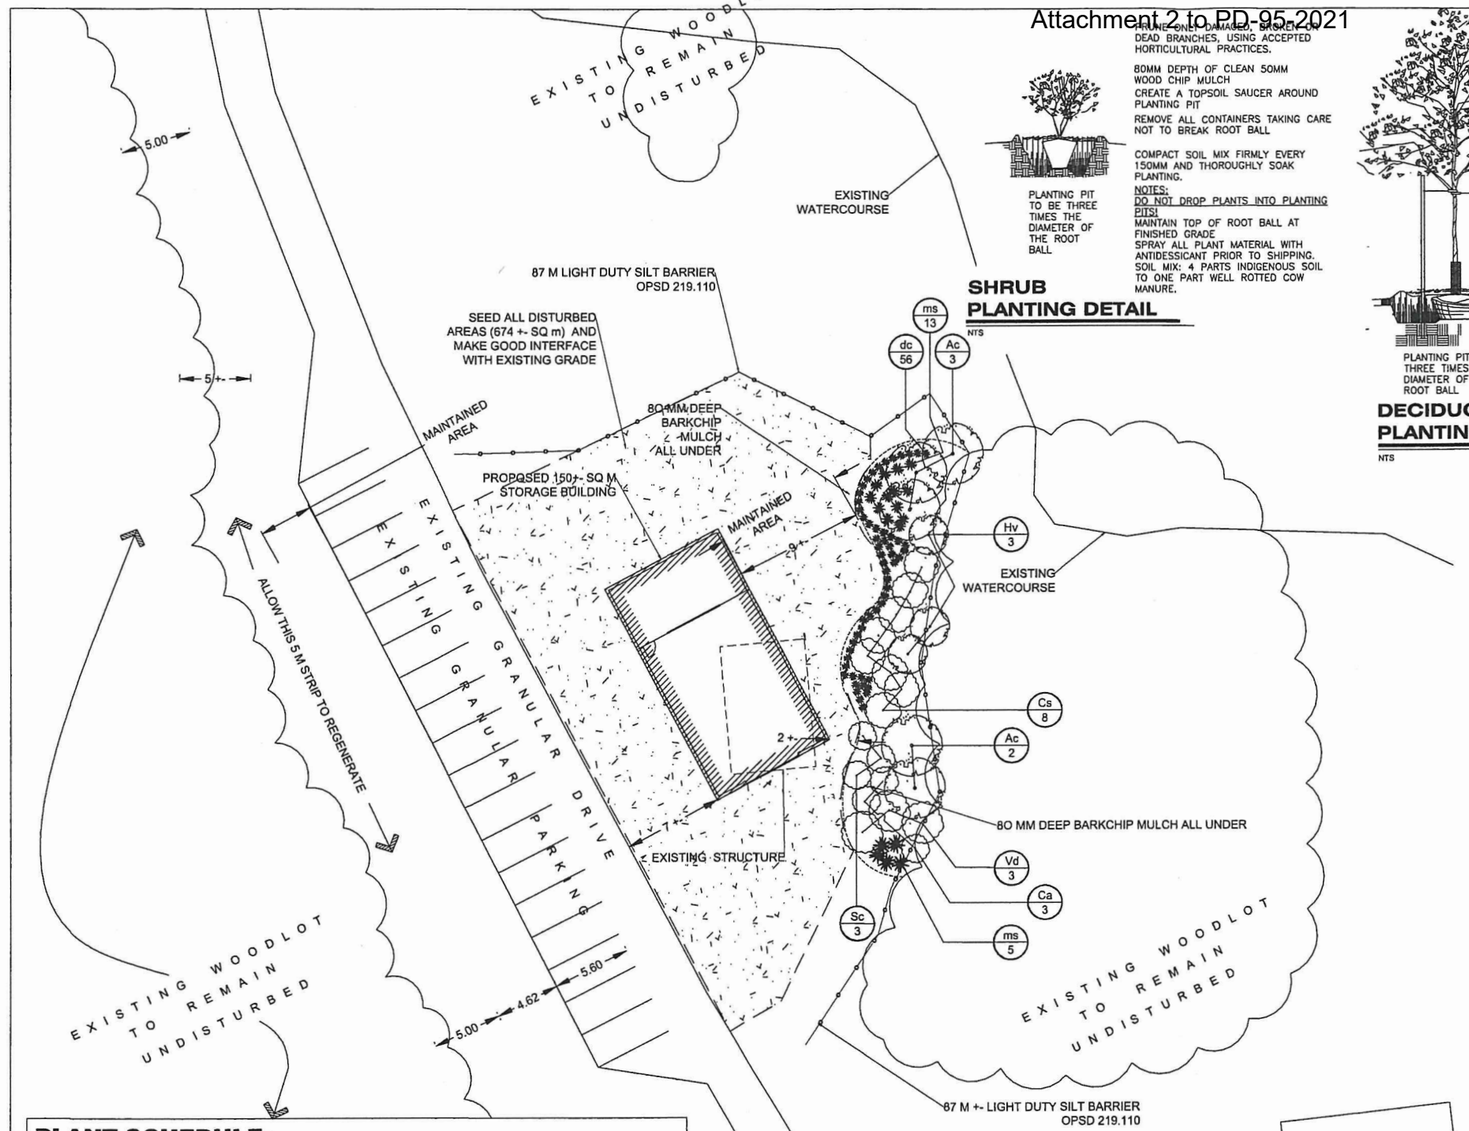

PRUNE ONLY DAMAGED, BROKEN OR DEAD BRANCHES, USING ACCEPTED HORTICULTURAL PRACTICES.

80MM DEPTH OF CLEAN 50MM WOOD CHIP MULCH

CREATE A TOPSOIL SAUCER AROUND PLANTING PIT

REMOVE ALL CONTAINERS TAKING CARE NOT TO BREAK ROOT BALL

COMPACT SOIL MIX FIRMLY EVERY 150MM AND THOROUGHLY SOAK PLANTING.

NOTES:
DO NOT DROP PLANTS INTO PLANTING PITS!
MAINTAIN TOP OF ROOT BALL AT FINISHED GRADE
SPRAY ALL PLANT MATERIAL WITH ANTIDESSICANT PRIOR TO SHIPPING.
SOIL MIX: 4 PARTS INDIGENOUS SOIL TO ONE PART WELL ROTTED COW MANURE.

SHRUB PLANTING DETAIL

NTS

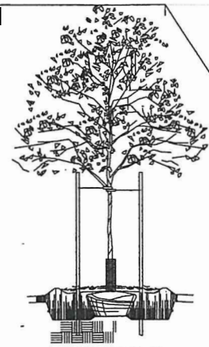

DO NOT PRUNE LEADER
PRUNE ONLY DAMAGED, BROKEN OR DEAD BRANCHES, USING ACCEPTED HORTICULTURAL PRACTICES.

TREE TIE TO BE FASTENED AROUND TRUNK IN FIGURE EIGHT
WITH NO.9 GALV. WIRE ENCASED IN 13MMø RUBBER HOSE OR APPROVED EQUAL.
TO BE REMOVED AFTER SECOND GROWING SEASON.

STEEL 'T' BAR (40x40x5x2400) OR WOODEN SUBSTITUTE. PLACE STAKE ON WINDWARD SIDE OF PLANTING PIT. DRIVE STAKE INTO UNDISTURBED SOIL.
NOTE: USE 2 STAKES WHEN TREE IS OVER 2.5M IN HEIGHT. TREES UNDER 70MM IN CALIPER REQUIRE 2 STAKES TREES OVER 70MM REQUIRE 3 STAKES. REMOVE STAKES AFTER SECOND SEASON.

CORRUGATED 'PVC' PIPE, RODENT GUARD 5CM BELOW GRADE TO 60CM ABOVE FINISHED GRADE

80MM DEPTH OF CLEAN 50MM WOOD CHIP MULCH

CREATE A TOPSOIL SAUCER AROUND PLANTING PIT

CUT AND REMOVE TOP 1/3 OF BURLAP AND CUT WIRE BASKET VERTICALLY AND FOLD DOWN

COMPACT SOIL MIX FIRMLY EVERY 150MM AND THOROUGHLY SOAK PLANTING.

NOTES:
DO NOT DROP PLANTS INTO PLANTING PITS !
MAINTAIN TOP OF ROOT BALL AT FINISHED GRADE
SPRAY ALL PLANT MATERIAL WITH ANTIDESSICANT PRIOR TO SHIPPING.
SOIL MIX: 4 PARTS INDIGENOUS SOIL TO 2 PARTS WELL ROTTED COW MANURE. THOROUGHLY MIX.

DECIDUOUSTREE PLANTING DETAIL

NTS

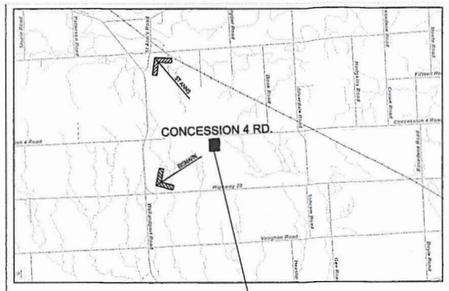

KEY PLAN

NTS

PLANT SCHEDULE:

KEY	BOTANICAL NAME	COMMON NAME	NO.	SIZE	CONDITION
TREES DECIDUOUS:					
Ac	AMELANCHIER CANADENSIS	SERVICEBERRY	5	200CM	10 GAL CONTAINER
DECIDUOUS SHRUBS:					
Ca	CEANOTHUS AMERICANUS	NEW JERSEY TEA	3	40CM	3 GAL CONTAINER
Cs	CORNUS SERICEA	RED OSSIER DOGWOOD	8	50CM	3 GAL CONTAINER
Hv	HAMAMELIS VIRGINIANA	WITCHHAZEL	3	80CM	7 GAL CONTAINER
Sc	SAMBUCUS CANADENSIS	ELDERBERRY	3	50CM	3 GAL CONTAINER
GROUND COVERS:					
dm	DRYOPTERIS MARGINALIS	MARGINAL SHIELD FERN	56	-	1 GAL
ms	MATTEUCCIA STRUTHIOPTERIS	OSTRICH FERN	18	-	1 GAL
SEED	20 % CHEWINGS RED FESCUE, 80% PERENIAL RYE		674 SQ M		BROADCAST

SITE PLAN
SCALE: 1:1000

LEGEND:

- PROPOSED TREES
- PROPOSED SHRUBS
- PROPOSED GROUND COVER
- PROPOSED SEEDED AREA

OWNER'S NAME

SIGNATURE

WEST LINCOLN

DIRECTOR OF PLANNING AND BUILDING SERVICES

DATE: _____ 20

NOTE: THE DIMENSIONS, AREAS AND LOCATION SHOWN ON THIS PLAN ARE APPROXIMATE AND MAY BE SLIGHTLY ALTERED IN THE FINAL DESIGN, PROVIDING THE INTENT AND PURPOSE OF THE ORIGINAL PLAN IS MAINTAINED AND ALL RELEVANT ZONING PROVISIONS COMPLIED WITH. FURTHER AND NOTWITHSTANDING ANYTHING SHOWN ON THIS PLAN TO THE CONTRARY, ALL SITE SERVICING, GRADING AND DRAINAGE SHALL BE IN ACCORDANCE WITH PLANS FILED IN THE CITY ENGINEER'S OFFICE AND APPROVED BY THE ENGINEER.

No	REVISIONS	DATE	BY
0	ISSUED FOR DISCUSSION	06.15.21	DM

LANDSCAPE PLAN

1 : 200

DONALD MARTIN
LANDSCAPE
ARCHITECT
4655 Fifth Avenue . Niagara Falls . Ontario
donmartin@cogeco.ca

PROJECT:

NRSGC
CONCESSION 4 RD

LANDSCAPE PLAN

DESIGN: D.M.	DRAFTING: D.M.
DATE: 06.15.21	SCALE: 1:200
DRAWING No: 061521-LP	SHEET No. L-1 REV. .0